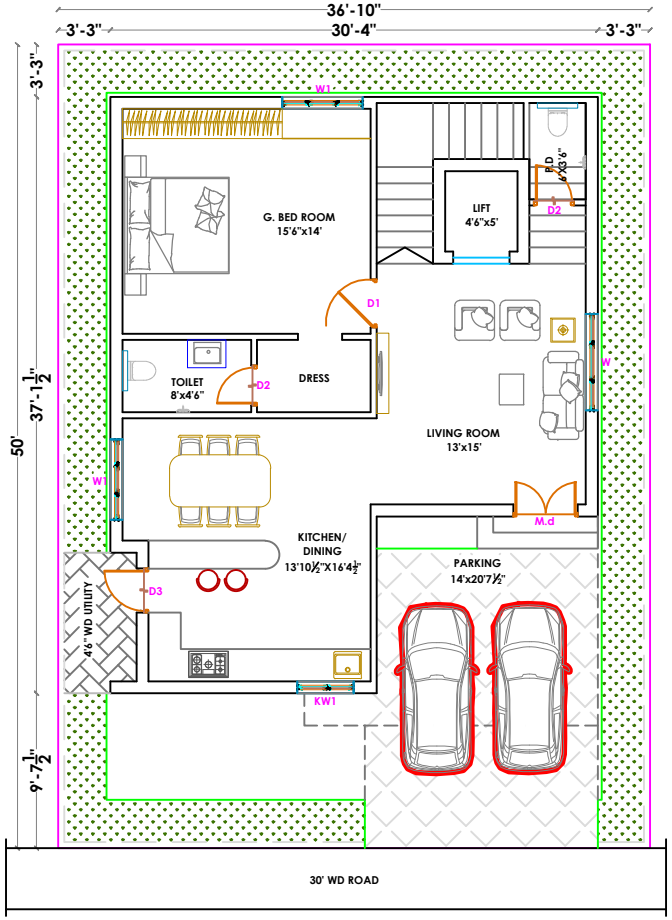

GROUND FLOOR PLAN

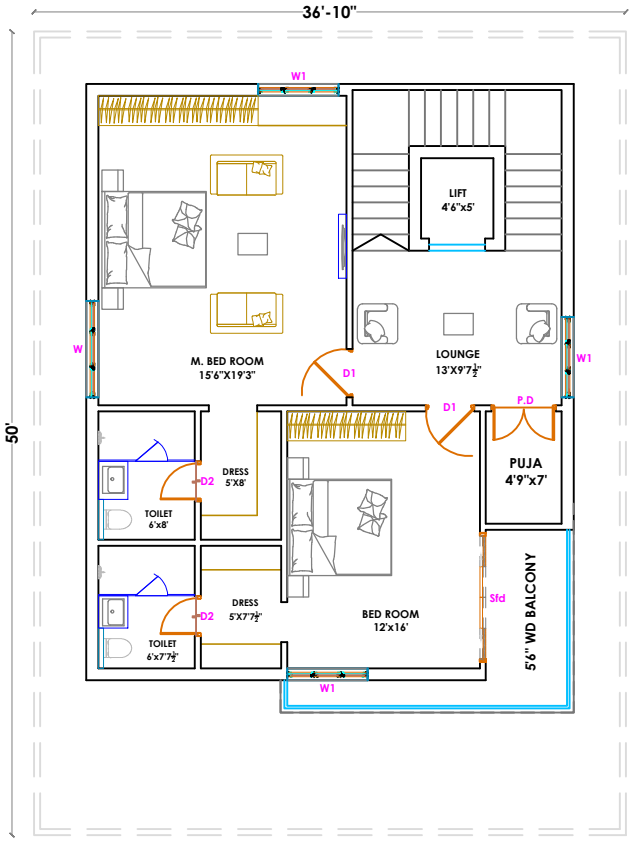

FIRST FLOOR PLAN

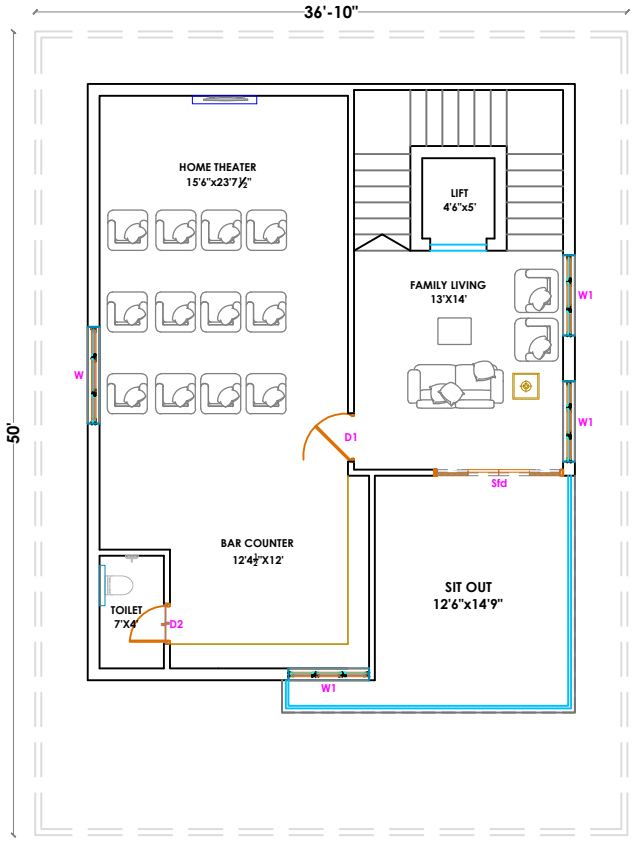

SECOND FLOOR PLAN

205.00 SQYDS EAST FACING VILLA

AREA STATEMENT

GROUND FLOOR AREA : 1161.59 SFT
FIRST FLOOR AREA : 1161.59 SFT
SECOND FLOOR PLAN : 1161.59 SFT
STAIRCASE & LIFT HEAD ROOM : 230.18 SFT

TOTAL BUILTUP AREA : 3714.95 SFT

CLIENT: PRANEETH REDDY GARU	DRAWING NO : OPRON-2	NOTE :	CONSULTANT :
	REVISION NO : R0	1. DO NOT SCALE THE DRAWING. READ REQUIRED DIMENSIONS ONLY.	SREE R.K CIVIL ENGINEERING CONSULTENCY
PROJECT : RES. VILLAS	DATE : 02-11-2023	2. ALL DIMENSIONS ARE IN FEETS AND INCHES UNLESS NOTED OTHERWISE.	R COMPUTER CIVIL ENGG CONSULTANCY
	SCALE : N.T.S	3. ANY DISCREPANCY IN THE DRAWINGS DURING EXECUTION MUST BE BROUGHT TO THE NOTICE OF THE CONSULTANTS	# PLOT NO: 38, SAI NAGAR, RING CIRCLE, VIJAYAWADA.
LOCATION : KUNCHANAPALLI	DRAWN BY : NAGA LAXMI	4. DRAWINGS MUSTBE READ NOT SCALE MEASURED.	MAIL ID : sreerk16@gmail.com
	CHECKED BY : RAJA SEKHAR REDDY		PH: 7396818929
DRAWING TITLE :	SCHEMATIC PLAN		THE DRAWINGS IS THE PROPERTY OF SREE RK ACCOUNT OF THE DRAWING MAY BE REPRODUCED IN ANY MANNER WITH OUR WRITTEN PERMISSION FROM SREE RK