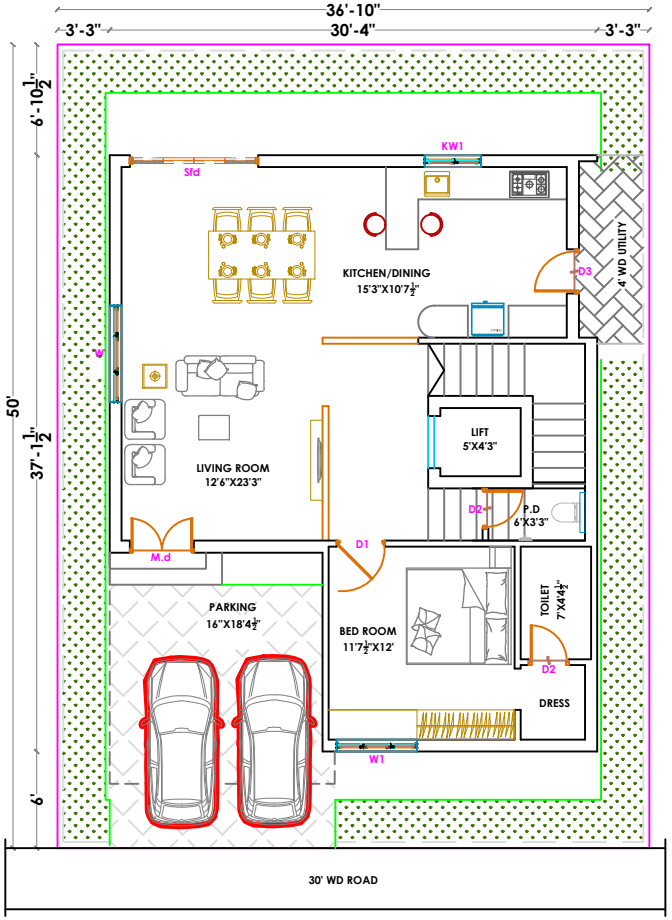

GROUND FLOOR PLAN

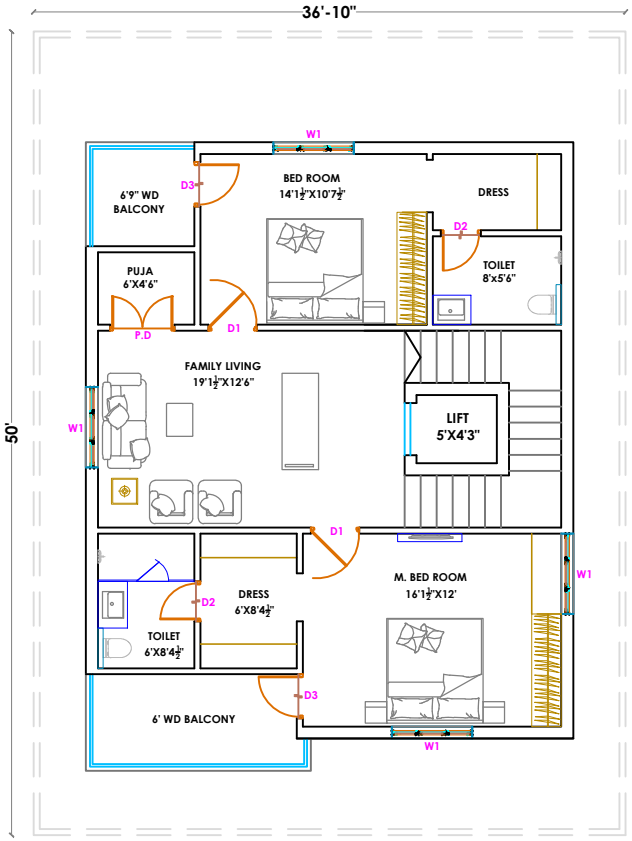

FIRST FLOOR PLAN

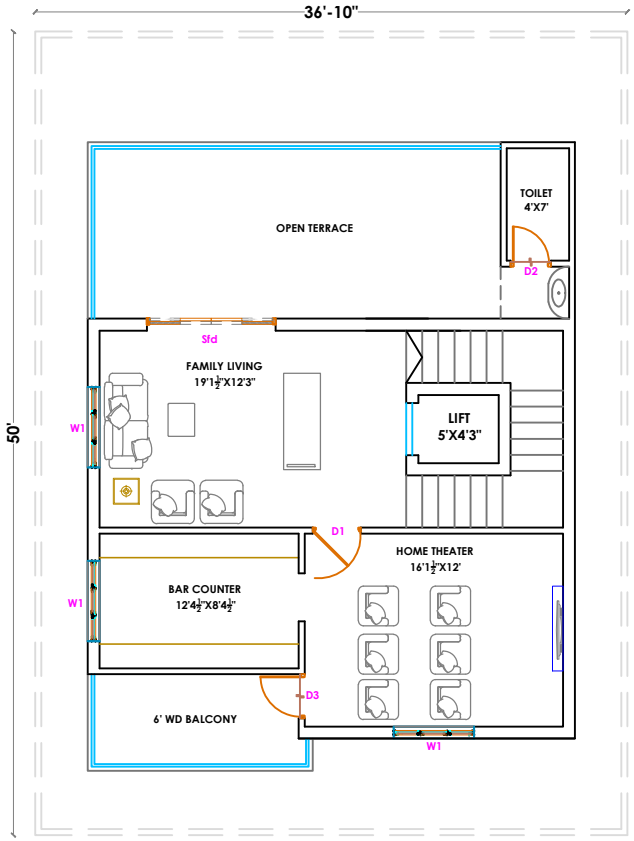

SECOND FLOOR PLAN

205.00 SQYDS WEST FACING VILLA

AREA STATEMENT

GROUND FLOOR AREA : 1153.11 SFT
FIRST FLOOR AREA : 1153.11 SFT
SECOND FLOOR PLAN : 881.86 SFT
STAIRCASE & LIFT HEAD ROOM : 225.51 SFT

TOTAL BUILTUP AREA : 3682.87 SFT

CLIENT: PRANEETH REDDY GARU	DRAWING NO : OPRON-2	NOTE :	CONSULTANT :
	REVISION NO : R0	1. DO NOT SCALE THE DRAWING. READ REQUIRED DIMENSIONS ONLY.	SREE B.R CIVIL ENGINEERING CONSULTENCY
PROJECT : RES. VILLAS	DATE : 02-11-2023	2. ALL DIMENSIONS ARE IN FEETS AND INCHES UNLESS NOTED OTHERWISE.	B-COMPLETE CIVIL BYRNO CONSULTANCY
	SCALE : N.T.S	3. ANY DISCREPANCY IN THE DRAWINGS DURING EXECUTION MUST BE BROUGHT TO THE NOTICE OF THE CONSULTANTS	# PLOT NO: 28, SAI NAGAR, RING CIRCLE, VIJAYAWADA.
LOCATION : KUNCHANAPALLI	DRAWN BY : NAGA LAXMI	4. DRAWINGS MUSTNOT BE SCALED MEASURED.	MAIL ID : sreerk16@gmail.com
	CHECKED BY : RAJA SEKHAR REDDY		PH: 7396818929
DRAWING TITLE :	SCHEMATIC PLAN		THE DRAWINGS IS THE PROPERTY OF SREE BR ACCOUNT OF THE DRAWINGS MAY BE REPRODUCED IN ANY MANNER WITH OUTHIS WRITTEN PERMISSION FROM SREE BR